

T09N-R02W-17\_0000\_MCS

# SURVEYING & MAPPING

Edmund O. Farkas  
Registered Land Surveyor

(812) 876-2305

P. O. Box 96  
Ellettsville, Indiana 47429

REAL ESTATE TRANS

SEP 23 1977


John W. Davis  
Auditor Monroe County

I, Edmund O. Farkas hereby certify that I am a Registered Land Surveyor; licensed in compliance with the Laws of the State of Indiana that this plat and following description correctly represent a survey completed by me on July 20, 1976; that all monuments shown thereon actually exist, and that their location and type to the best of my knowledge are accurately shown.

Edmund O. Farkas  
Registered Land Surveyor  
In. Reg. No. SQ114

A part of the Southwest Quarter of Section Eight (8), and a part of the North Half of the Northwest Quarter of Section Seventeen (17), all in Township Nine (9) North, Range Two (2) West, Monroe County, Indiana, and more particularly described as follows:

Beginning 1225.00 feet West from the Northeast Corner of said Southwest Quarter and on a County Road, thence South One (01) Degrees and Ten (10) Minutes East 1245.92 feet to a pipe, thence East 282.62 feet to a pipe, thence South One (01) Degrees and Twenty (20) Minutes East 348.53 feet to a pipe, thence North Eight (08) Degrees and Nine (09) Minutes East 35.97 feet to a pipe and to the Northwest Corner of a 12.82 Acres Tract of land, thence South One (01) Degrees and Twenty (20) Minutes West and on the West line of said tract 1482.77 feet to a pipe, thence West 508.88 feet to the centerline of a Creek, thence on the said centerline the following Courses: North 31.00 feet, thence North Fifty-Six (56) Degrees and Eight (08) Minutes East 79.43 feet, thence North Nineteen (19) Degrees and Thirty-Four (34) Minutes East 132.66 feet, thence North Two (02) Degrees and Five (05) Minutes East 100.07 feet, thence North Eighteen (18) Degrees and Five (05) Minutes West 107.35 feet to the South Line of said Section Eight (8), thence North One (01) Degrees and Ten (10) Minutes West 2674.22 feet to the centerline of said County Road, thence on the said centerline East 185.00 feet to the place of beginning. Containing 26.00 Acres, more or

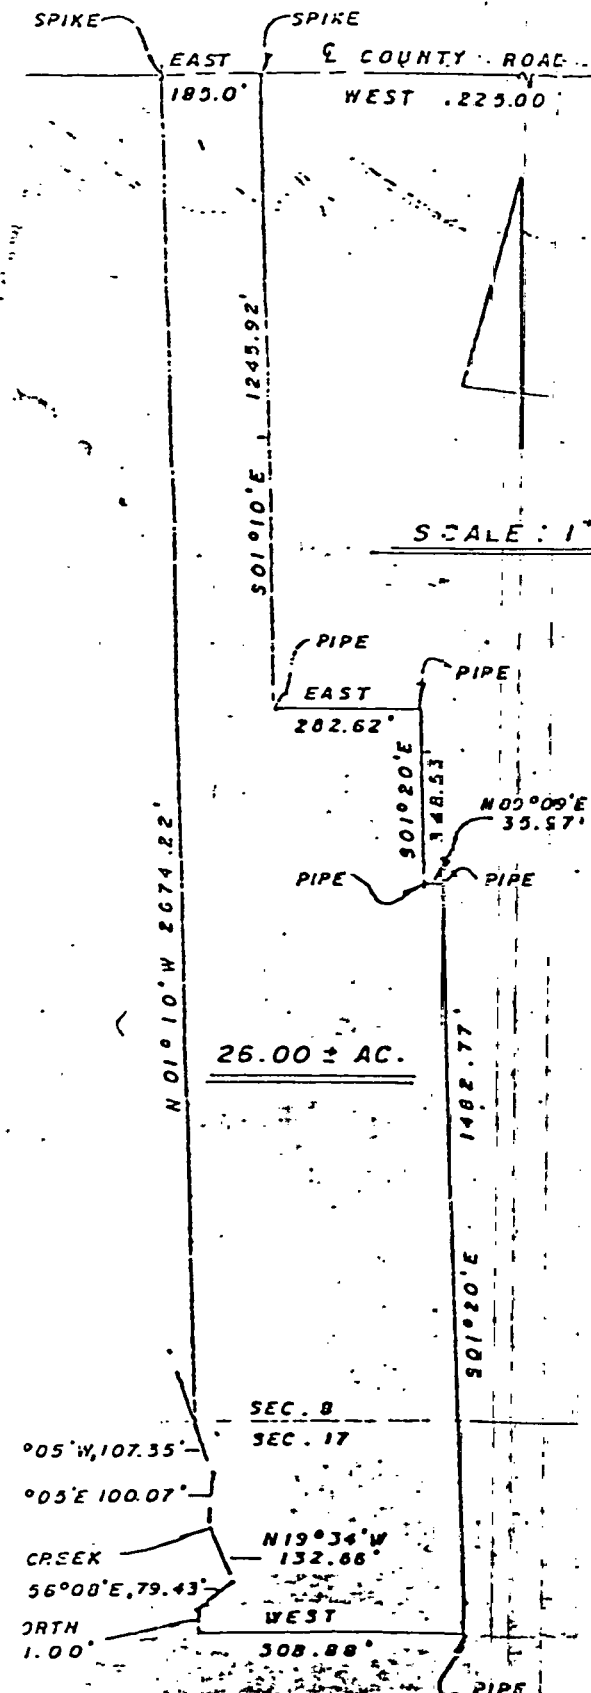

# TRI CO SURVEYING & MAPPING

Edmund O. Farkas  
Registered Land Surveyor

(812) 876-2305


P. O. Box 96  
Ellettsville, Indiana 47429

4-13-78

Batruck

to

Akers

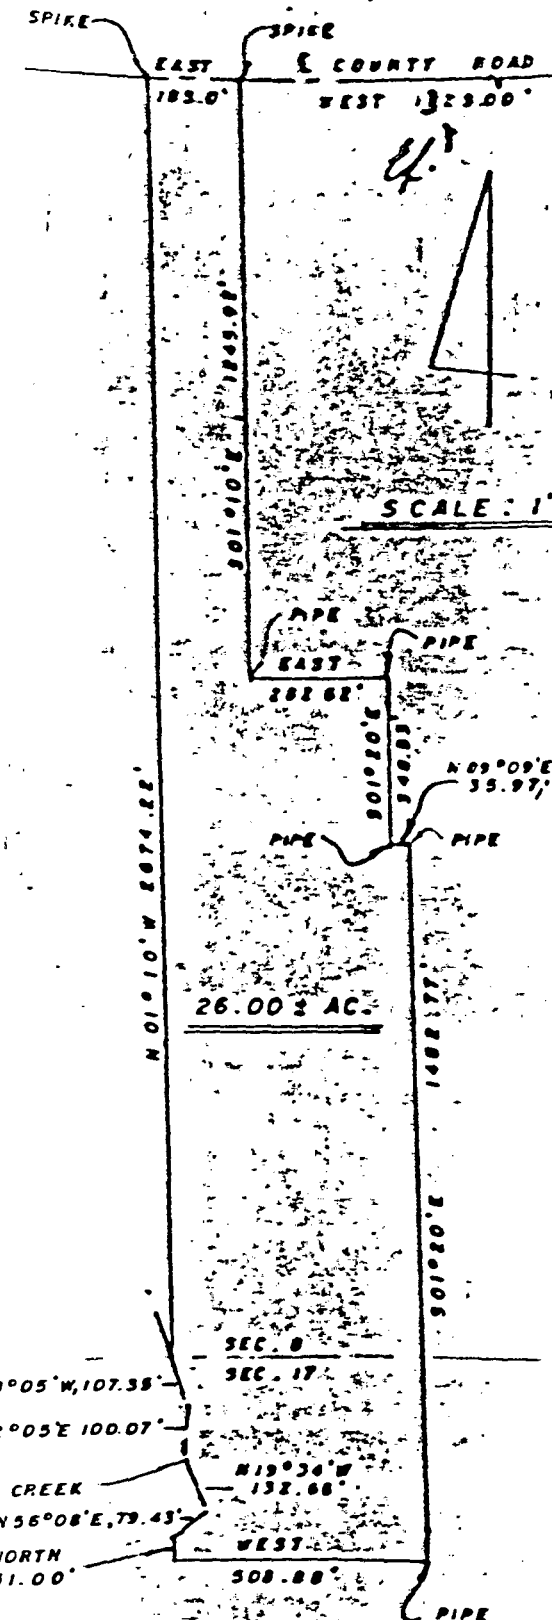

NE CORNE SW 1/4  
SEC. 8, T-9-N, R-2-W

I, Edmund O. Farkas hereby certify that I am a Registered Land Surveyor; licensed in compliance with the Laws of the State of Indiana that this plat and following description correctly represent a survey completed by me on July 20, 1976; that all monuments shown thereon actually exist, and that their location and type to the best of my knowledge are accurately shown.

*Edmund O. Farkas*  
Edmund O. Farkas  
Registered Land Surveyor  
In. Reg. No. SQ114  
LAND SURVEYOR

A part of the Southwest Quarter of Section Eight (8), and a part of the North Half of the Northwest Quarter of Section Seventeen (17), all in Township Nine (9) North, Range Two (2) West, Monroe County, Indiana, and more particularly described as follows:

Beginning 125.00 feet West from the Northeast Corner of said Southwest Quarter and on a County Road, thence South One (01) Degrees and Ten (10) Minutes East 1245.92 feet to a pipe, thence East 282.62 feet to a pipe, thence South One (01) Degrees and Twenty (20) Minutes East 348.53 feet to a pipe, thence North Eighty

Nine (09) Degrees and Nine (09) Minutes East 35.97 feet to a pipe and to the Northwest Corner of a 12.82 Acres Tract of land, thence South One (01) Degrees and Twenty (20) Minutes West and on the West line of said tract 1482.77 feet to a pipe, thence West 508.88 feet to the centerline of a Creek, thence on the said centerline the following Courses: North 31.00 feet, thence North Fifty-Six (56) Degrees and Eight (08) Minutes East 79.43 feet, thence North Nineteen (19) Degrees and Thirty-Four (34) Minutes West 132.66 feet, thence North Two (02) Degrees and Five (05) Minutes East 100.07 feet, thence North Eighteen (18) Degrees and Five (05) Minutes West 107.35 feet to the South Line of said Section Eight (8), thence North One (01) Degrees and Ten (10) Minutes West 2674.22 feet to the centerline of said County Road, thence on the said centerline East 185.00 feet to the place of beginning. Containing 26.00 Acres, more or less

# Warranty Deed

THIS INDENTURE WITNESSETH, That GEORGE W. PATRICK, An unmarried Adult; Owen County, State of Indiana; and CORAL L. PATRICK, an unmarried Adult of Lauderdale County, in the State of Alabama CONVEY AND WARRANT TO PAUL F. ROBERTS and NORMA E. ROBERTS, husband and wife.

of Monroe County, in the State of Indiana, for and in consideration of One Dollar (\$1.00) and other valuable considerations not herein expressed, the receipt whereof is hereby acknowledged, the following described Real Estate in Monroe County

in the State of Indiana, to-wit: A part of the Northwest Quarter of Section Seventeen (17) Township Nine (9) North, Range Two (2) West, Monroe County, Indiana, and more particularly described as follows: Beginning South One (01) <sup>Degrees</sup> and Fourteen (14) Minutes 320.00 feet from the Northeast Corner of said Quarter Section and on the East Line of said Quarter Section and on a County Road, thence on the said East Line and on the County Road South One (01) Degrees and Fourteen Minutes East 1235.50 feet to a nail thence leaving the Said Quarter Line and the said Road West 1761.78 feet to the centerline of a Creek, thence on the said centerline the following courses and distances: North Five (05) Degrees and Twenty-Two (22) Minutes East 131.63 feet, thence North Ten (10) Degrees and Thirty-Six (36) Minutes East 424.90 feet, thence North Twelve (12) Degrees and Zero (00) Minutes East 517.24 feet, thence leaving the said Creek East 508.88 feet to a pipe, thence North One (01) degrees and Twenty (20) Minutes West 402.40 feet to the North Line of said Quarter Section, thence on the said North Line East 515.00 feet to a pipe, thence South One (01) Degrees and Fourteen (14) Minutes East 320.00 feet to a pipe, thence East 495.00 feet to the place of beginning. Containing 49.31 Acres, more or less.

The Above description was taken from a survey certified to by Edmund O. Parkas, Registered Land Surveyor, Ind. Rg. #S0114.

Subject to the 1st installment of taxes for the year 1978 due and payable in the year 1979 and all subsequent taxes thereto.

For Power of Attorney see Miscellaneous Record 94, page 31 in the Office of the Recorder of Monroe County, Indiana.

REAL ESTATE TRANSFER

APR 13 1978

John W. Davis  
Auditor Monroe County, Ind.

In Witness Whereof, The said GEORGE W. PATRICK, an unmarried Adult, by Power of Attorney and Coral L. Patrick, an unmarried adult.

have hereunto set her hand and seal this day of 19

X *George W. Patrick* (Seal) X *Coral L. Patrick* (Seal)  
George W. Patrick - By Power of Attorney, Coral L. Patrick. (Seal) Coral L. Patrick (Seal)  
..... (Seal) ..... (Seal)

STATE OF INDIANA, Lauderdale COUNTY, SS:

Before me the undersigned, a Notary Public, in and for said County and State, this 20<sup>th</sup> day of FEB. A. D. 1978, personally appeared the within named George W. Patrick, an unmarried adult, by Power of Attorney and Coral L. Patrick an unmarried adult.

..... Grantor. In the above conveyance, and acknowledged the execution of the same to be voluntary act and deed for the uses and purposes herein mentioned.

IN WITNESS WHEREOF, I have hereunto subscribed my name and affixed my official seal.  
My Commission expires: SEPT 10, 1981  
Karl I. Tryee Notary Public

Prepared by Lee Patten Attorney at Law 113 S. College Ave. Bloomington, Indiana.




# TRI CO SURVEYING & MAPPING

Edmund O. Farkas  
Registered Land Surveyor

(812) 376-2305

P. O. Box 96  
Ellettsville, Indiana 47429

SCALE: 1" = 200'

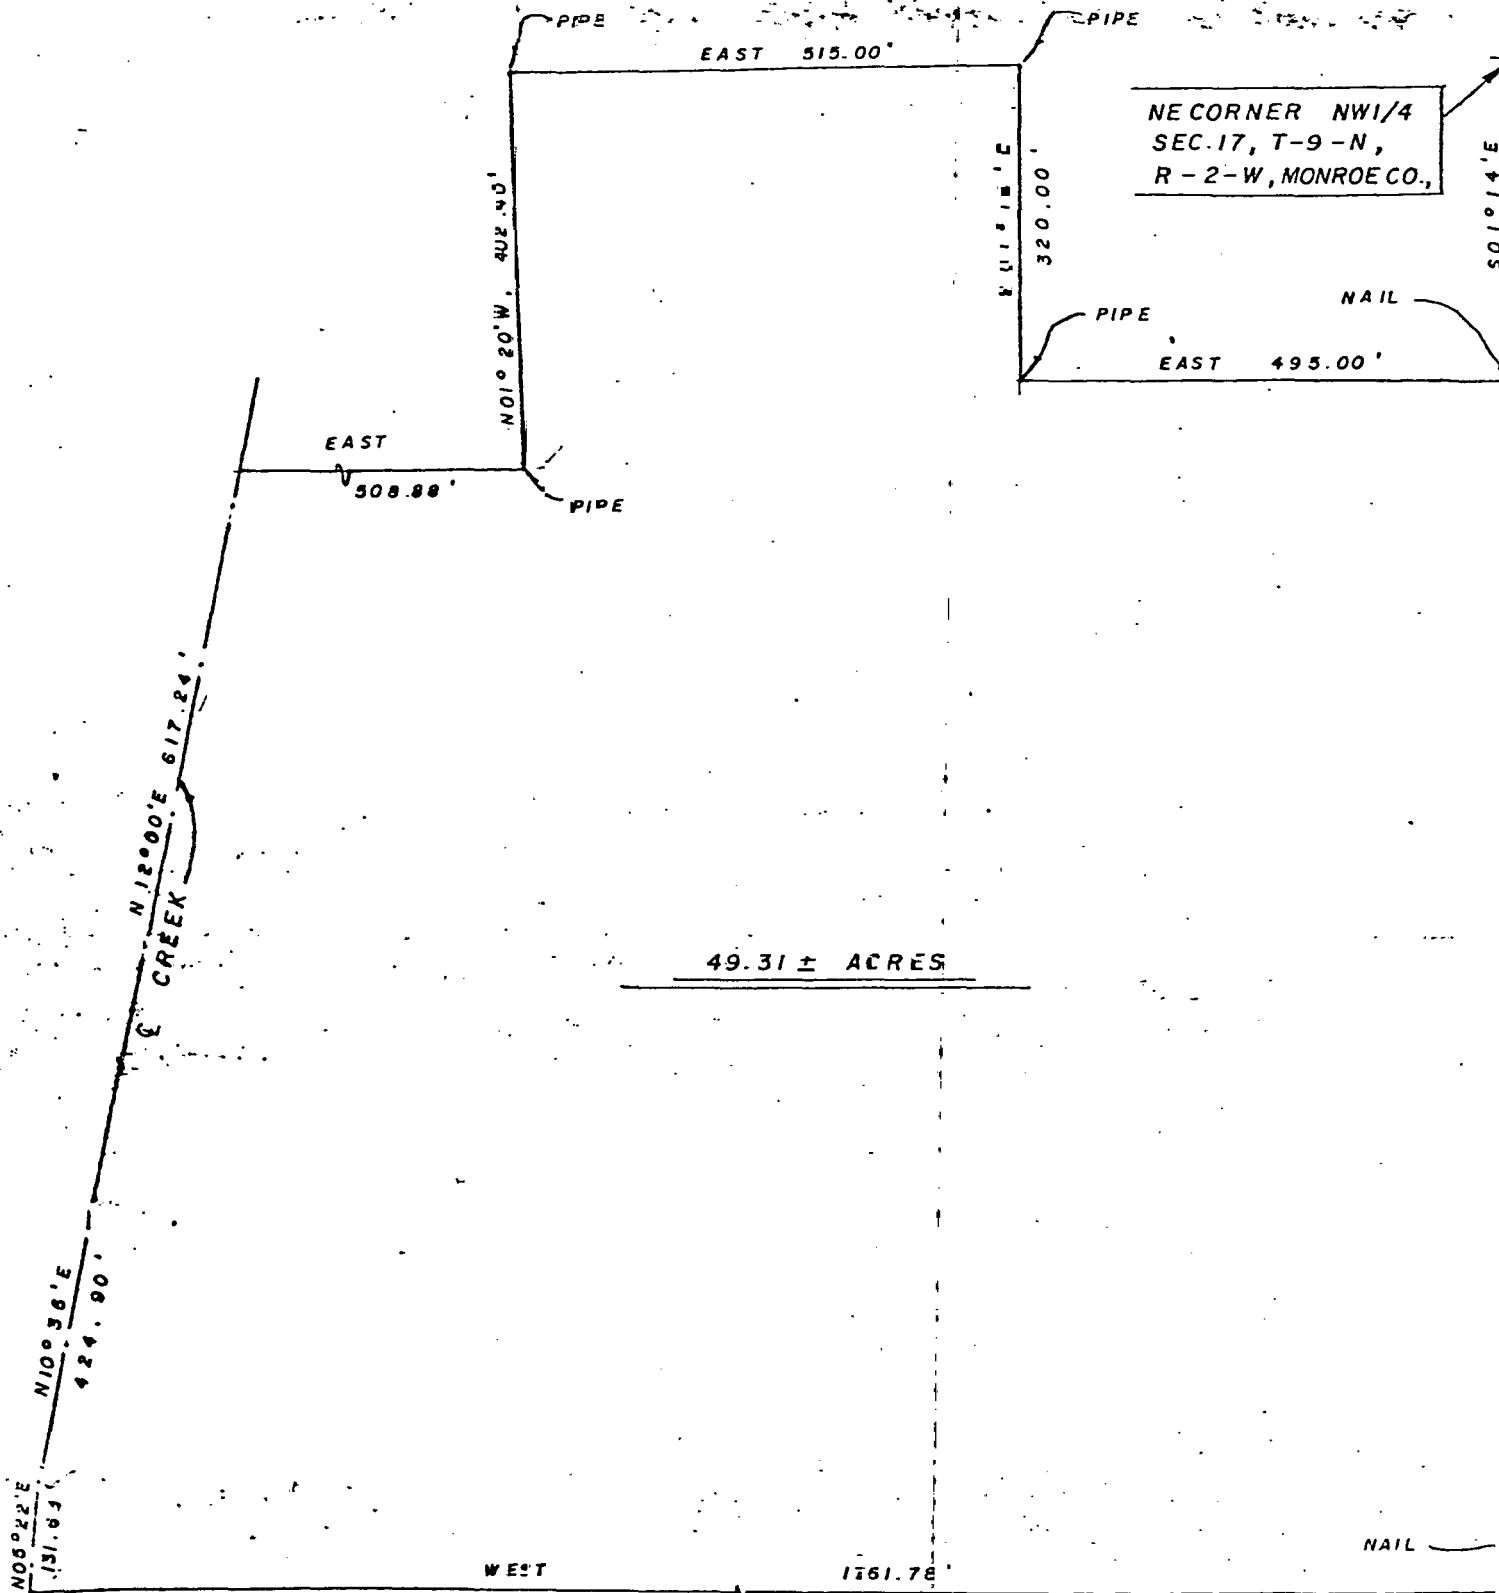


I, Edmund O. Farkas hereby certify that I am a Registered Land Surveyor; licensed in compliance with the Laws of the State of Indiana; that the above plat and enclosed description correctly represent a survey completed by under my supervision on Febr. 1978; that all monuments shown thereon actually exist, and that their location and type to the best of my knowledge are accurately shown.

Patrick to

Roberts

Edmund O. Farkas  
Registered Land Surveyor  
In. Reg. No. S0114

S0114

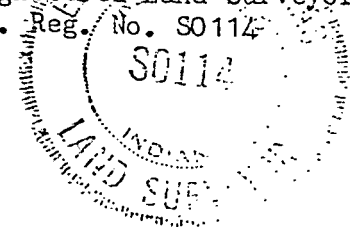

# TRI CO SURVEYING & MAPPING

Edmund O. Farkas  
Registered Land Surveyor

(812) 878-2305

P. O. Box 96  
Ellettsville, Indiana 47429

TRAC #1

## Description (49.31 ± Acres)


A part of the Northwest Quarter of Section Seventeen (17), Township Nine (9) North, Range Two (2) West, Monroe County, Indiana, and more particularly described as follows:

Beginning South One (01) Degrees and Fourteen (14) Minutes 320.00 feet from the Northeast Corner of said Quarter Section and on the East Line of said Quarter Section and on a County Road, thence on the said East Line and on the County Road South One (01) Degrees and Fourteen (14) Minutes East 1235.50 feet to a nail, thence leaving the Said Quarter Line and the said Road West 1761.78 feet to the centerline of a Creek, thence on the said centerline the following courses and distances: North Five (05) Degrees and Twenty-Two (22) Minutes East 131.63 feet, thence North Ten (10) Degrees and Thirty-Six (36) Minutes East 424.90 feet, thence North Twelve (12) Degrees and Zero (00) Minutes East 617.24 feet, thence leaving the said Creek East 508.88 feet to a pipe, thence North One (01) Degrees and Twenty (20) Minutes West 402.40 feet to the North Line of said Quarter Section, thence on the said North Line East 515.00 feet to a pipe, thence South One (01) Degrees and Fourteen (14) Minutes East 320.00 feet to a pipe, thence East 495.00 feet to the place of beginning.

Containing 49.31 Acres, more or less.



Sec 17 + Sec 20 Richland

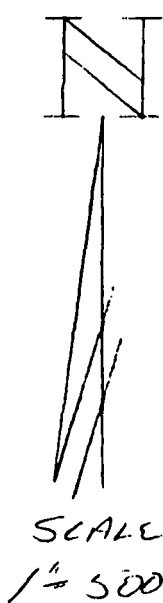

TOWNSHIP  
9S, R2W

N 01° 16' 05" W  
2671.63'

E 1/2, SE 1/4  
SECTION 17  
T 9N, R 2W  
81.81 ACRES

2672.29'  
S 01° 16' 06" E  
SECTION 20

SECTION 17

LINE

IP

IP

N 89° 51' 31" W 1334.10'  
S 89° 51' 31" E 867.16'

13.30 ACRES

IP

867.16'  
N 89° 51' 31" W

SE CORNER  
SECTION 17  
T 9N, R 2W

NE CORNER  
SECTION 20  
T 9N, R 2W

DESCRIPTION:

The east half of the Southeast quarter of Section 17, Township 9 North, Range 2 West, Monroe County, Indiana, and being more particularly described as follows: Beginning at the Southeast corner of said Section 17, thence running on the South line of said Section North 89 degrees 51 minutes 31 seconds West for 1334.10 feet and to the Southwest corner of said half quarter, thence running on the West line of said half quarter North 01 degree 16 minutes 05 seconds West for 2671.63 feet and to the Northwest corner of said half quarter and to a point in Ratliff road, thence running in said road and on the North line of said half quarter South 89 degrees 53 minutes 12 seconds East for 1334.06 feet and to the Northeast corner of said half quarter, thence leaving said road and running with the East line of said section South 01 degree 15 minutes 06 seconds East for 2672.29 feet and to the point of beginning. Containing 81.81 acres, more or less.


ALSO, A part of the Northeast quarter of Section 20, Township 9 North, Range 2 West, Monroe County, Indiana, bounded and described as follows: Beginning at the Northeast corner of said Section 20, thence running on the East line of said section South 01 degree 16 minutes 06 seconds East for 668.07 feet, thence leaving said line and running North 89 degrees 51 minutes 31 seconds West for 867.16 feet, thence North 01 degree 16 minutes 06 seconds West for 668.07 feet and to the North line of said Section 20, thence running on said section line South 89 degrees 51 minutes 31 seconds East for 867.16 feet and to the point of beginning. Containing 13.30 acres. Containing in all 95.11 acres, more or less. Subject to a 25.00 foot easement from the centerline of Ratliff road for County Highway right-of-way.




*Raymond Graham*

RAYMOND GRAHAM  
R.P.E. 8409 L.S. 9978 IND  
3215 N. Smith Pike  
Bloomington, Indiana  
November 15, 1989

TYPE "E" ADMINISTRATIVE SUBDIVISION  
PART NE1/4 SECTION 17 T9N-R2W  
MONROE COUNTY, INDIANA

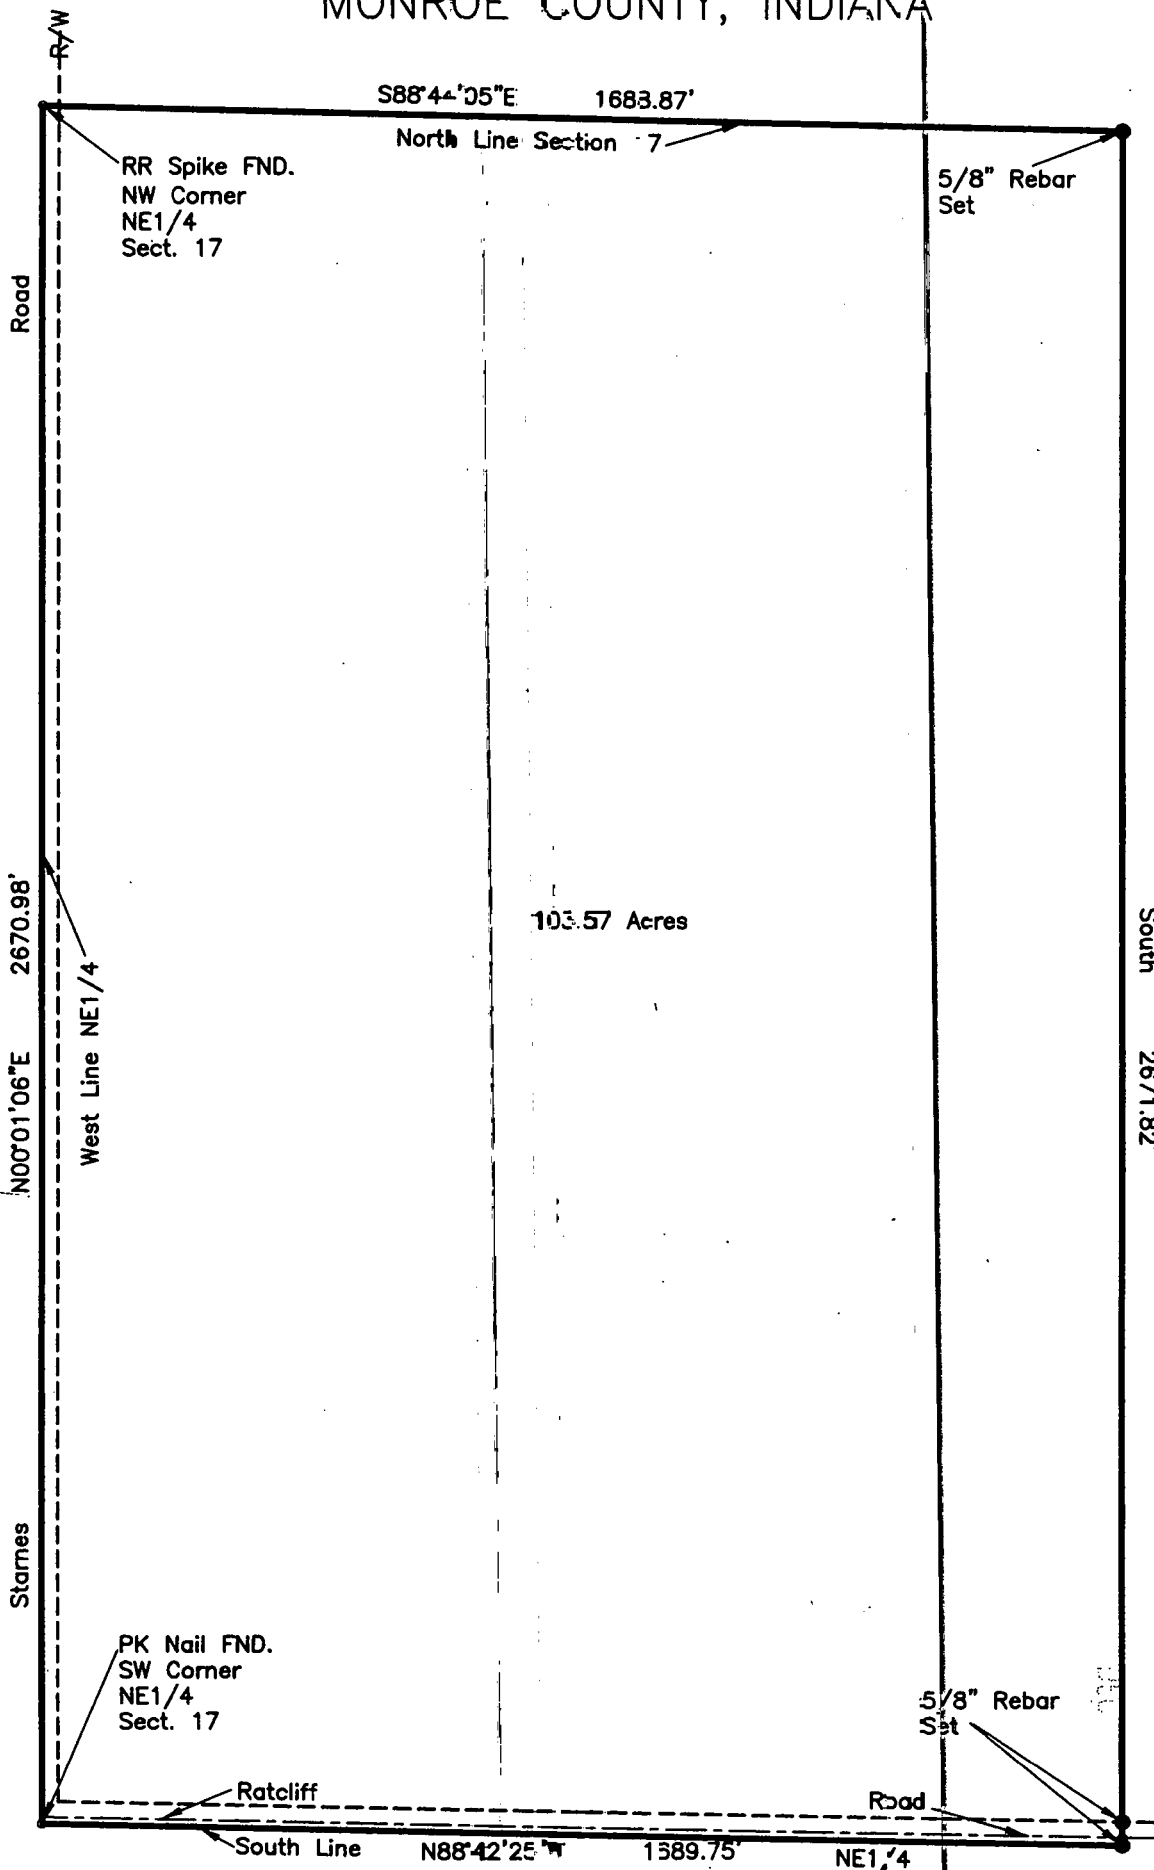

N

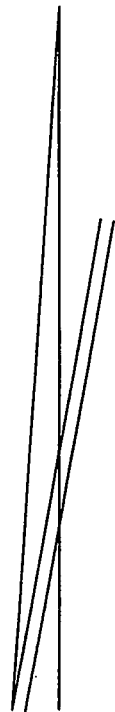

*Rich 17*

Scale 1"=300'

- = 5/8" rebar set with cap
- Cap = Graham PC 9800014
- = PK Nail




DESCRIPTION:

A part of the Northeast quarter of Section 17, Township 9 North, Range 2 West, Monroe County, Indiana, described as follows: Beginning at a RR Spike found marking the Northwest corner of said quarter, said spike being in Starnes Road, thence leaving said road and running with the North line of said Section 17, South 88 degrees 44 minutes 05 seconds East for 1683.87 feet, thence leaving said Section line and running South for 2671.82 feet and to a point on the South line of said quarter, thence running with said South line North 88 degrees 42 minutes 25 seconds West for 1639.75 feet and to a PK Nail marking the Southwest corner of said quarter section, thence running with the West line of said quarter section, and in Starnes Road North 00 degrees 01 minute 06 seconds East for 2670.98 feet and to the point of beginning. Containing in all 103.57 acres, more or less. Subject to a 25.00 foot right of way from the centerlines of Ratcliff Road and Starnes Road for County Highway.

C.D. Graham RLS 9500014 Indiana  
Graham Engineering 615 W. Kirkwood Ave.  
Ellettsburg, Indiana 47404  
November 15, 2002 Job No. 02-576

TYPE "E" ADMINISTRATIVE SUBDIVISION  
PART NE1/4 SECTION 17 TOWNSHIP 9 NORTH RANGE 2 WEST  
MONROE COUNTY, INDIANA

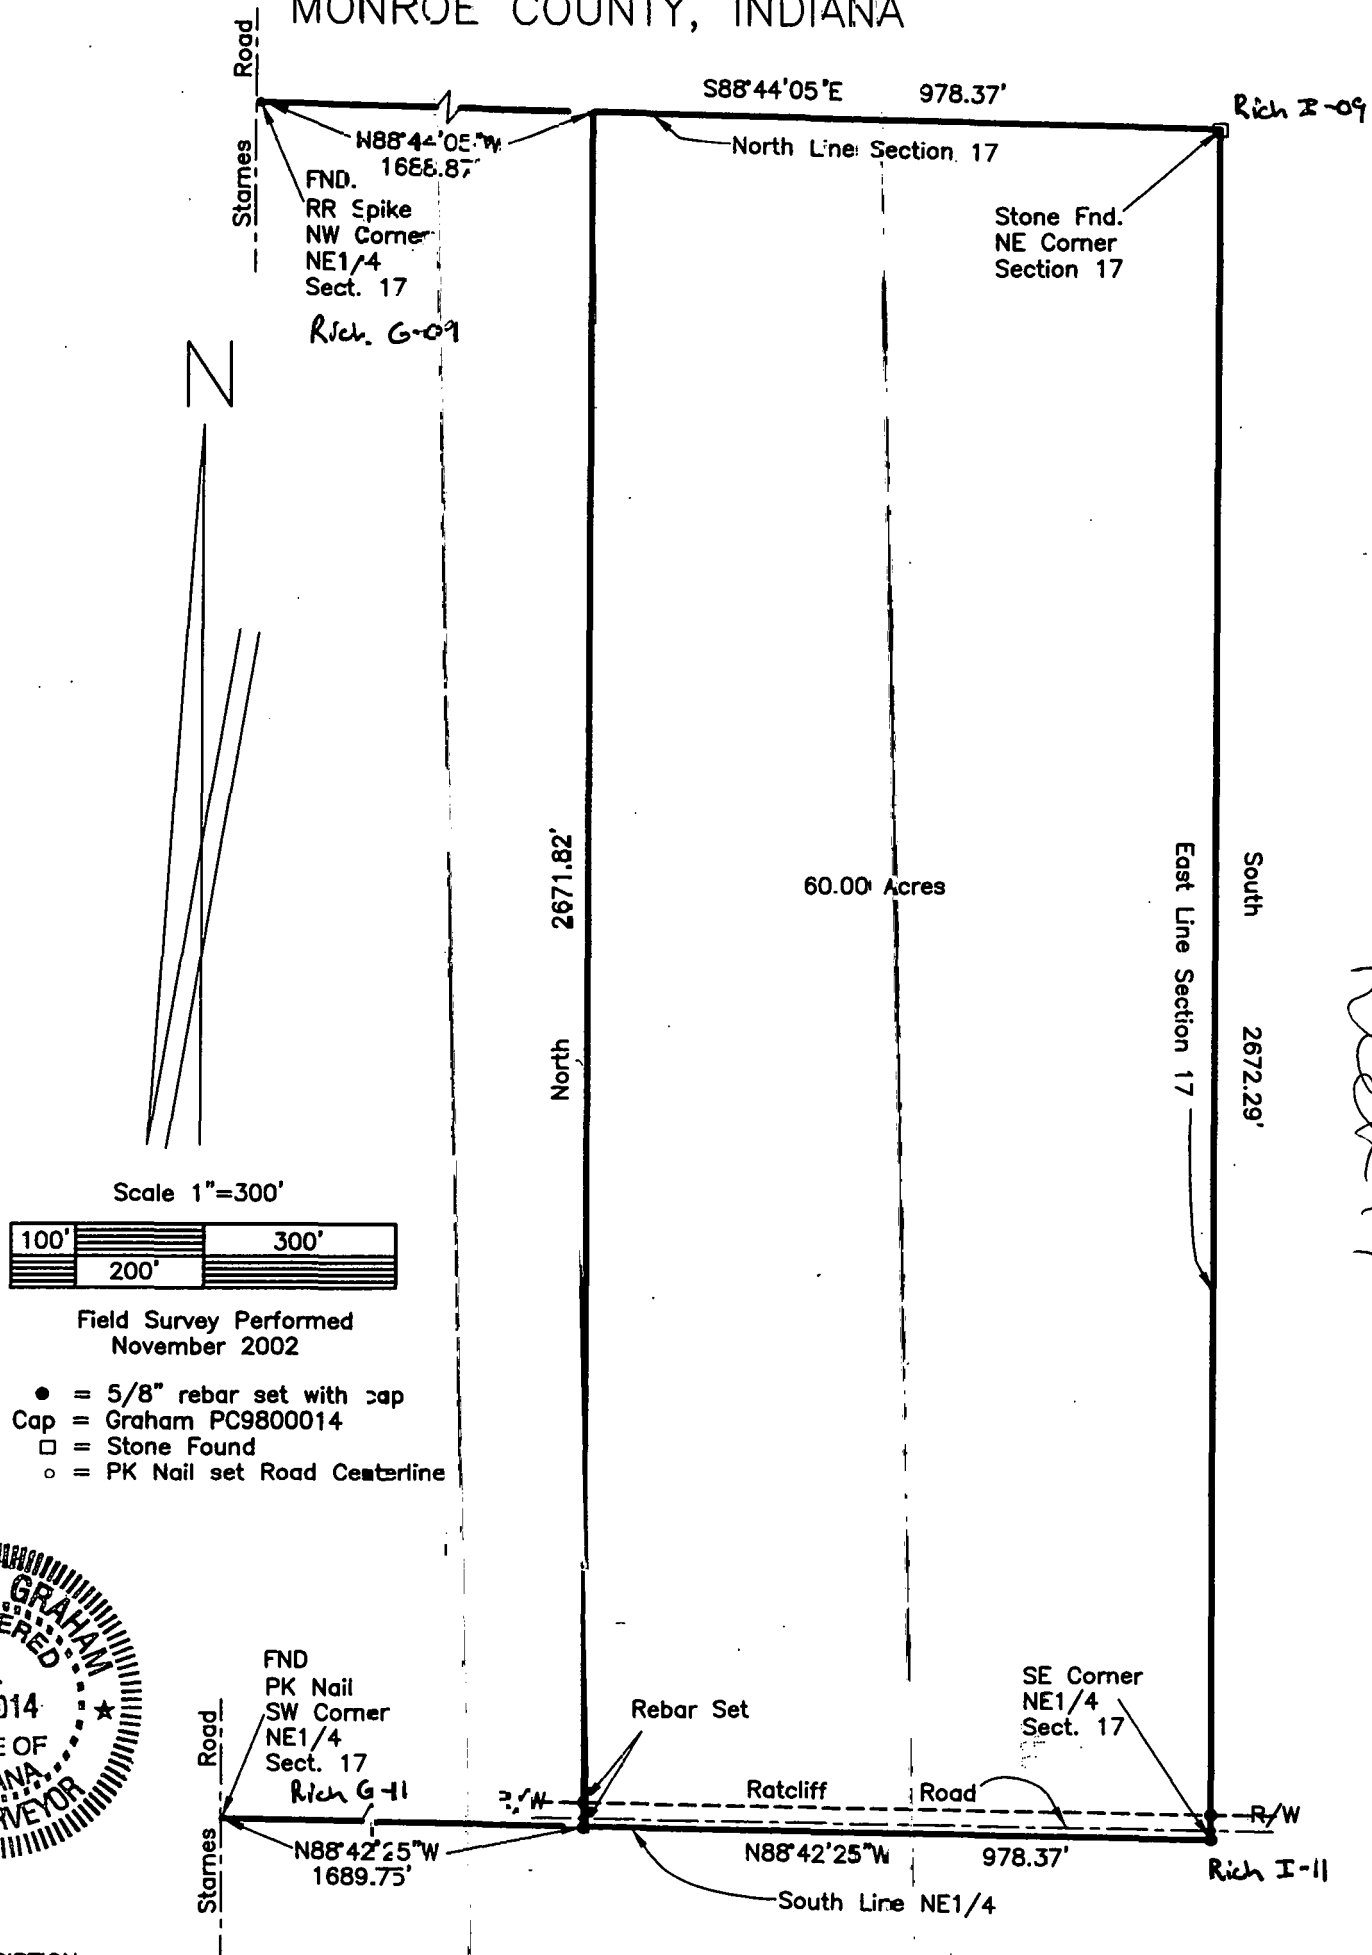


DESCRIPTION:

A part of the Northeast quarter of Section 17, Township 9 North, range 2 West, Monroe County, Indiana, described as follows: Beginning at an existing stone marking the Northeast corner of said Section 17, thence running with the East line of said Section South for 2572.29 feet and to a rebar set this survey marking the Southeast corner of said quarter, thence leaving said section line and running with the South line of said quarter North 88 degrees 42 minutes 25 seconds West for 978.37 feet, thence leaving said South line and running parallel with the East line of said Section 17 North for 2671.82 feet and to the North line of said Section 17, thence running on said section line South 88 degrees 44 minutes 05 seconds East for 978.37 feet and to the point of beginning. Containing in all 60.00 acres, more or less. Subject to a 25.00 foot right of way from the centerline of Ratcliff Road or County Highway.

*C.D. Graham*

C.D. Graham RLS 9500014 Indiana  
Graham Engineering 615 W. Kirkwood Ave.  
Ellettsville, Indiana 47404  
November 15, 2002 Job No. 02-576

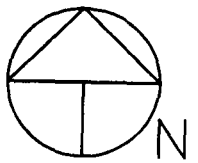

SCALE: 1" = 200'

N89°57'26"E 1688.87'

NW CORNER, NE 1/4  
SEC. 17, T 9 N, R 2 W,  
MONROE COUNTY, IN  
RAILROAD SPIKE FOUND

Rich 6-09 T.O.

N89°57'26"E 978.37'

NORTH LINE NE 1/4


NE CORNER, NE 1/4  
SEC. 17, T 9 N, R 2 W,  
MONROE COUNTY, IN  
STONE FOUND

Rich 1-09 To.

RECEIVED

DEC 04 2002

MONROE COUNTY PLANNING

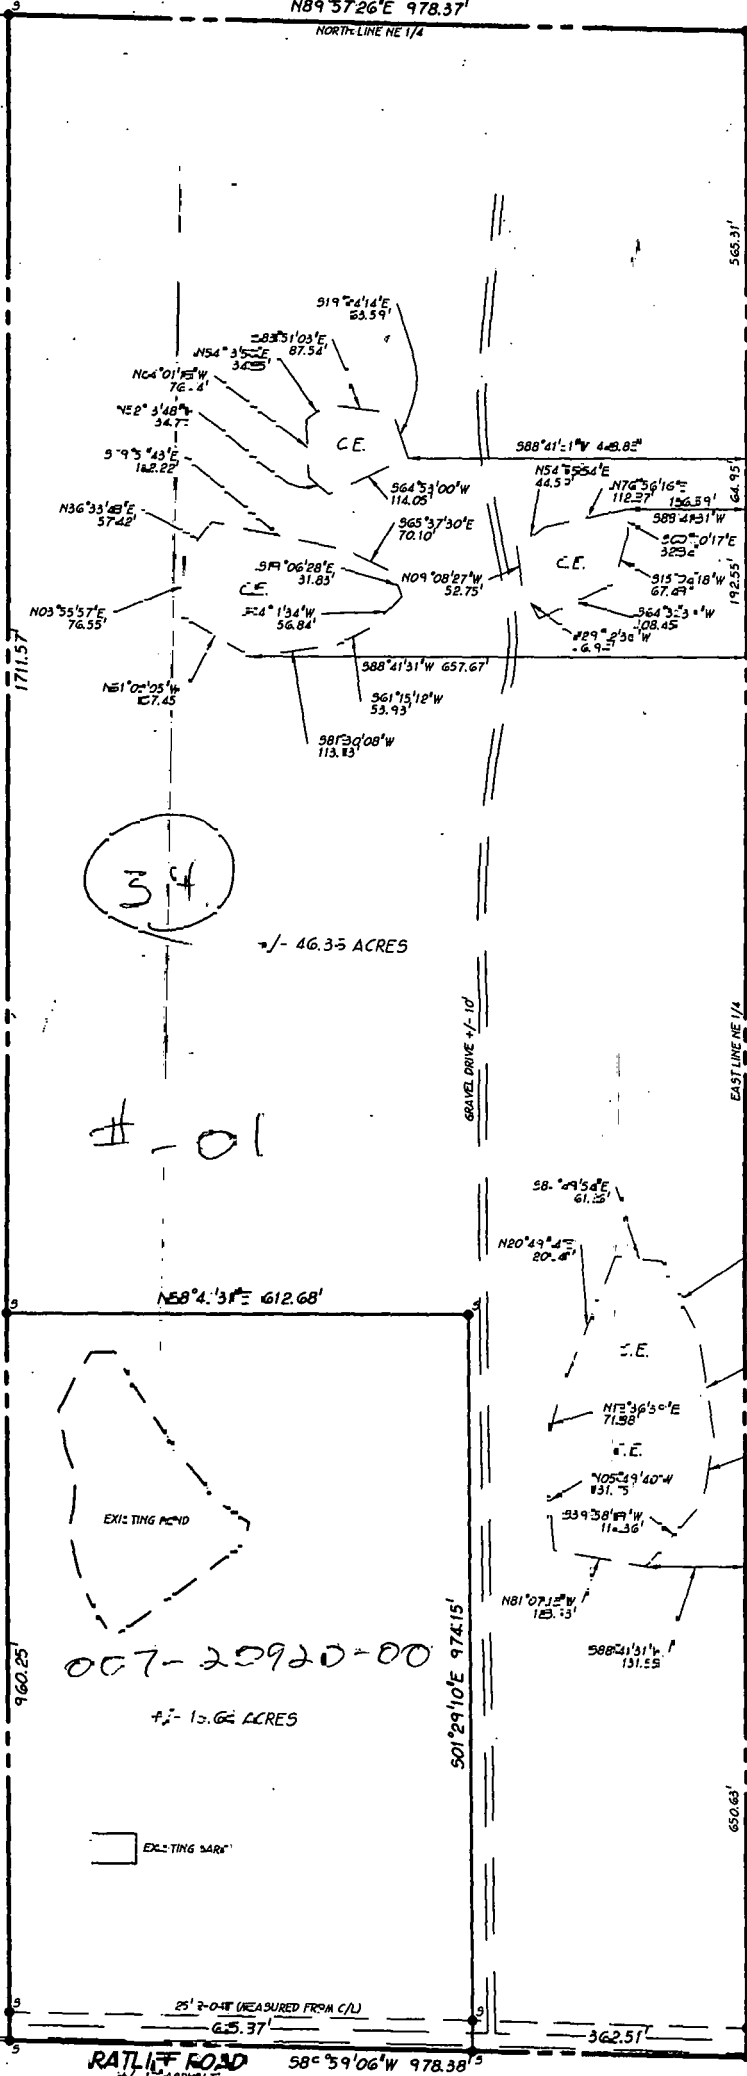

34

+/- 46.35 ACRES

# - 01

007-20920-00

+/- 12.62 ACRES

EXISTING SARE

RATLIFF ROAD  
+/- 1.5 ASPHALT

S8°59'06"W 978.38'

CE. CONSERVATION EASEMENT

5/8" x 24" REBAR w/CAP SET THIS SURVEY




December 4, 2002  
Douglas R. Curry

WOODS ADMINISTRATIVE SUBDIVISION  
PT. OF THE NE 1,  
SECTION 17, T 9 N, R 2  
MONROE CO.  
JOB NO. 50021

PREPARED BY BYNUM FANCO & ASSOCIATES, INC. 528 N. WALNUT ST. BLOOMINGTON IN. 474.

TYPE "E" ADMINISTRATIVE SUBDIVISION  
PART NE1/4 SECTION 17 T9N-R2W  
MONROE COUNTY, INDIANA

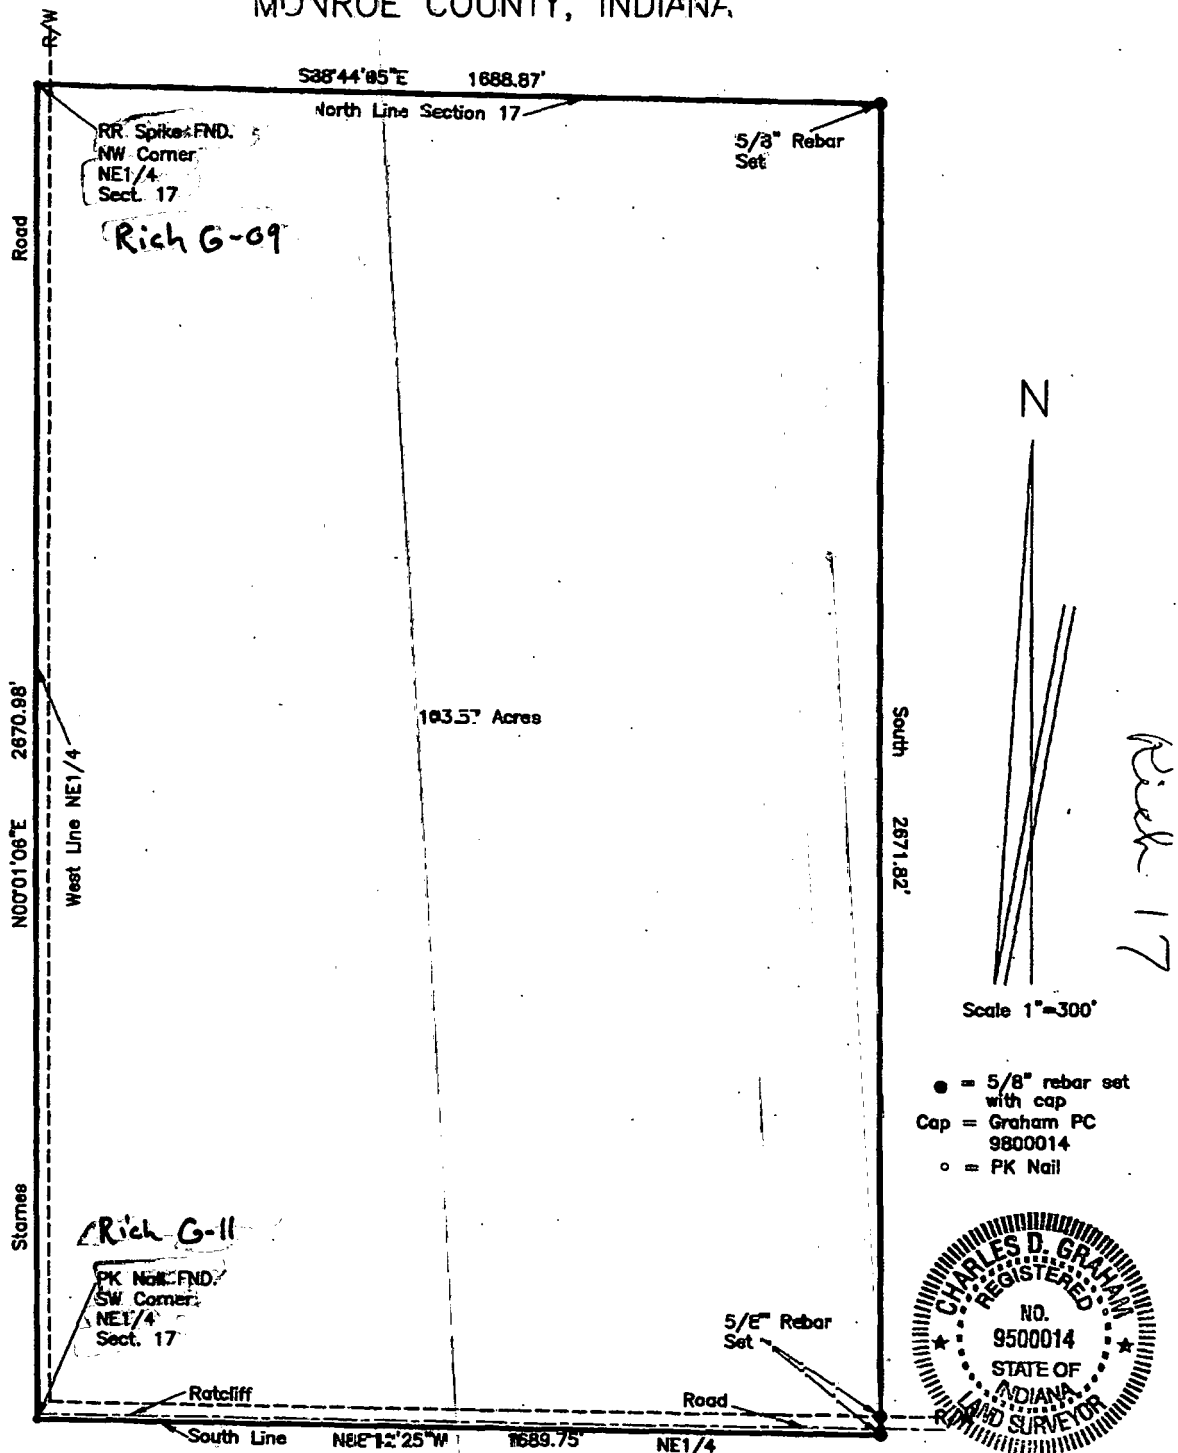

DESCRIPTION:

A part of the Northeast quarter of Section 17, Township 9 North, Range 2 West, Monroe County, Indiana, described as follows: Beginning at a RR Spike found marking the Northwest corner of said quarter, said spike being in Starnes Road, thence leaving said road and running with the North line of said Section 17, South 88 degrees 44 minutes 05 seconds East for 1688.87 feet, thence leaving said Section line and running South for 2671.82 feet and to a point on the South line of said quarter, thence running with said South line North 88 degrees 42 minutes 25 seconds West for 1689.75 feet and to a PK Nail marking the Southwest corner of said quarter section, thence running with the West line of said quarter section, and in Starnes Road North 00 degrees 01 minute 06 seconds East for 2670.98 feet and to the point of beginning. Containing in all 103.57 acres, more or less. Subject to a 25.00 foot right of way from the centerlines of Ratcliff Road and Starnes Road for County Highway.

C.D. Graham RLS 9500014 Indiana





11 Poles Thence N  $10^{\circ}$  E 10 Poles 14 links To the beginning containing in said boundary (4) four Acres & 89 Poles James Green & John Juvenall chain beavers by consent of parties

James W Spencer  
Monroe County Surveyor

Oct 30<sup>th</sup> A D 1853

Run the following lines in section No 4 Township No 4 north of Range No one eas of 2<sup>nd</sup> principal Meridian length of the line north and South through the center of said Section 340 Poles 16 links Length of line South of center 160 Poles 5 lks Length of line north of center 180 Poles 11 links Length of line East of center 163 Poles Length of line west of center 164 Poles 17 links Witness trees made at Northern  $\frac{1}{2}$  mile post Beech 5 inches in diameter N  $81^{\circ}$  E 16 links distant Beech 6 inches in diameter S  $62^{\circ}$  W 31 links distant - Witness trees made at the center of the section No 6 Sycamore 24 inches in diameter N  $42^{\circ}$  W 22 lks distant Maple 20 inches in diameter N  $19^{\circ}$  E 15 links distant - Witness trees made 81 Poles  $3\frac{1}{2}$  lks East of Northern  $\frac{1}{2}$  on p. of section No 6 S  $4^{\circ}$  W Beech 15 inches in diameter S  $84^{\circ}$  W 24 links distant - Witness trees made Beech 15 inches in diameter S  $10^{\circ}$  E 30 links distant - Witness trees east of center 81  $\frac{1}{2}$  Poles white walnut 5 inches in diameter S  $32^{\circ}$  E 29 links distant White Beech 5 inches in diameter N  $13^{\circ}$  E 23 links distant,

Rebecca Jane Allen	lot No (2) at R. P. 36-1-07 Margaret Caldwell Dower
Johnathan Allen	lot No (1) at R. P. 19-2-23 Margaret Caldwell Dower

Dec 6<sup>th</sup> A D 1853

Run the following lots of land as dower for the benefit of Margaret Caldwell widow of Samuel Caldwell dec'd Situated in Monroe Twp and in the N W qtr of Section No (17) Seventeen Township No (9) nine north of Range No (2) two west of the Second principal Meridian and bounded as follows to wit lot No (1) beginning at a Stone Standing at the center of said Section No (17) Seventeen witness trees Beech 24 inches in diameter S  $3^{\circ}$  W 10  $\frac{1}{2}$  links distant Black walnut 18 inches in diameter N  $72^{\circ}$  W 40  $\frac{1}{2}$  links distant



running thence  $S 85^{\circ} W 53\frac{32}{100}$  poles to a stake witness white hickory 24 inches in diameter  $N 59^{\circ} E 67$  links distant then  $N 6^{\circ} W 57$  poles to a stake thence  $N 85^{\circ} E 53\frac{32}{100}$  poles to a stake thence South  $6^{\circ} E 57$  poles to the beginning containing (19) nineteen acres (2) two quarters and (33) thirty three poles

The above lot No (1) one was taken out of the lands of belonging to Jonathan Allen one of the heirs at law of John Allen dec'd late of Monroe county Ind

Lot No (2) two taken out of the land belonging to Rebecca Jane Allen heir at law of John Allen dec'd late of Monroe county Ind also situated in Monroe county Ind and in the north west quarter of Section No (17) seventeen Township No (19) nine north of Range No. (2) two west of the (2nd) second principal Meridian and bounded as follows (to wit) beginning at a beech tree (3) five inches in diameter and corner it being the northern  $\frac{1}{2}$  mile east of said Section No (17) seventeen as made and marked by the United States Surveyors running thence  $S 6^{\circ} E 105\frac{32}{100}$  poles to a stake thence  $S 85^{\circ} W 53\frac{32}{100}$  poles to a stake thence  $N 6^{\circ} W 105\frac{32}{100}$  poles to a stake witness trees Sugar 24 inches in diameter  $S 74^{\circ} E 23$  links distant thence  $N 55^{\circ} E 53\frac{32}{100}$  poles to the beginning containing (36) thirty six acres (1) one quarter and (7) seven perches

Aggregat of lots No 1 & 2 fifty six acres

Johnston McCollough & David W Shields chain bearers & Nathaniel C Browning marker all Sworn

James W Spencer  
Monroe County Surveyor

December the 15<sup>th</sup> A D 1853

Ran the following line for Jacob Summit in Section No 4 Township No 9 north of Range No 2 west of the second principal Meridian Beginning at a stone standing at the NW corner of said Section thence  $N 85^{\circ} E 82\frac{1}{2}$  poles 13 links to the NW east corner of said Section No 4

Chain bearers Wm Brady and William Turpin Sworn this the 15<sup>th</sup> day of December A D 1853

James W Spencer  
Monroe County Surveyor



August 18<sup>th</sup> 1844

entered the 17<sup>th</sup> Section of T9 R 2 met for James  
Starnes James Coffee Archibald Coffee John H Allen &  
Jonathan Archer Beginning at the eastern 1/2 mile post  
then S 85° W 323 poles to the western 1/2 mile post then  
Began at the Southern 1/2 mile post then N 6° W 323 poles  
to the North 1/2 mile post  
length of the line South of the Center 161 poles 7 1/2 links  
length of the line North of the Center 161 poles 17 1/2 links  
Length East of Center 161 poles 15 links  
+ Length West of Center 161 poles 10 links

Witness Trees made at the center of said Section 17  
T9 R 2 met Beech 24 inches diameter S 30° W 10 1/4 lbs  
distant B. Walnut 18 inch diam N 72° W 40 1/4 links  
distant

James H Spencer M. C. S.

Oct 16<sup>th</sup> 1844

Ran a line for Robert A Gibens & Robert D Alexander  
for the purpose of dividing the North East quarter of  
Section No 21 T8 R 1. met Distance from the N E corner  
to the Northern 1/2 mile 160 poles 6 1/4 links half 80 poles  
3 links witness Trees Between said corners Beech 6 in  
diam S 45° W 28 1/2 lbs dist Beech 10 in diam S 18° E 46  
links dist Dist from the East 1/2 mile post of Sec 21  
and the center of said Section 159 poles 22 links half  
the distance 79 poles 23 1/2 links dist no witness trees  
made at said point

Robert Gibens & Robert D Alexander  
chain Bearers sworn

Jr Spencer M. C. S.

Dec 27<sup>th</sup> 1844

ran the North & S line in Sec 24 T8 R 1 met for William Harrison &  
Jacob Westbrook Began at the South 1/2 mile post then N 6° E 320 poles  
to the North 1/2 mile post Length of the line South of the Center 162  
poles 12 links Length of the line North of the Center 157 poles 13  
links Witness Trees at the Center Beech 8 inch diam N 28° E  
5 links dist Maple 15 inch diam S 3° E 22 lbs dist

Jr Spencer, M. C. S.



August 18<sup>th</sup> 1844

entered the 17<sup>th</sup> Section of T9 R 2 met for James Starnes James Coffee Archibald Coffee John H Allen & Jonathan Archer Beginning at the eastern 1/2 mile post then S 85° W 323 poles to the western 1/2 mile post then Began at the Southern 1/2 mile post then N 6° W 323 poles to the North 1/2 mile post

length of the line South of the center	161 poles 7 1/2 links
length of the line North of the center	161 poles 17 1/2 links
Length East of center	161 poles 15 links
Length West of center	161 poles 10 links

+

Witness Trees made at the center of said Section 17 T9 R 2. met Beech 24 inches diameter S 30° W 10 1/4 lbs distant B. Walnut 18 inch diam N 72° W 40 1/4 links distant

James H Spencer M & S

Oct 16<sup>th</sup> 1844

Ran a line for Robert A Givens & Robert D Alexander for the purpose of dividing the North East quarter of Section No 21 T8 R 1. met Distance from the N E corner to the Northern 1/2 mile 160 poles 6 1/4 links half 80 poles 3 links witness Trees Between said corners Beech 6 in diam S 45° W 28 1/2 lbs dist Beech 10 in diam S 18° E 46 links dist Dist from the East 1/2 mile post of Sec 21 and the center of said Section 159 poles 22 links half the distance 79 poles 23 1/2 links dist no witness Trees made at said point

Robert Givens & Robert D Alexander  
chain Bearers sworn

Jr Spencer M, C, S

Dec 27<sup>th</sup> 1844

Ran the North & S line in Sec 24 T8 R 1 met for William Harrison & Jacob Westbrook Began at the South 1/2 mile post then N 6° E 320 poles to the North 1/2 mile post Length of the line South of the center 162 poles 12 links Length of the line North of the center 157 poles 13 links Witness Trees at the center Beech 8 inch diam N 28° E 5 links dist Maple 18 inch diam S 5° E 22 lbs dist

Jr Spencer, M, C, S



11 Poles Thence N  $10^{\circ}$  E 10 Poles 14 links To the beginning  
containing in said boundary (4) four Acres & 89 Poles  
James Green & John Juvenall chain beavers by consent  
of parties

James W Spencer  
Monroe County Surveyor

Oct 30<sup>th</sup> A D 1853

Run the following lines in section No 4  
Township No 4 north, of Range No one eas of 2<sup>nd</sup> principal  
meridian length of the line north and south through the  
center of said Section 340 Poles 16 links Length of  
line South of center 160 Poles 5 lks Length of line north  
of center 180 Poles 11 links Length of line East of center  
163 Poles Length of line west of center 164 Poles 14 links  
Witness trees made at Northern  $\frac{1}{2}$  mile post Beech 3 inches  
in diameter N  $81^{\circ}$  E 16 links distant Beech 6 inches in  
diameter S  $62^{\circ}$  W 31 links distant - Witness trees made at the  
center of the section No 6 Sycamore 24 inches in diameter  
N  $42^{\circ}$  W 22 lks distant Maple 20 inches in diameter N  $19^{\circ}$  E  
15 links distant - Witness trees made 81 Poles  $3\frac{1}{2}$  lks East of  
Northern  $\frac{1}{2}$  on p. of section No 6 S  $78^{\circ}$  E 2 W Beech 15 inches  
in diameter S  $78^{\circ}$  W 24 links distant - Witness trees made  
Beech 15 inches in diameter S  $10^{\circ}$  E 30 links distant  
- Witness trees east of center 81  $\frac{1}{2}$  Poles white walnut 5 inches  
in diameter S  $32^{\circ}$  E 29 links distant White Beech 3 inches  
in diameter N  $13^{\circ}$  E 23 links distant,

Rebecca Jane Allen	lot No (2) at R. P. 36-1-07 Margaret Caldwell Dower
Johnathan Allen	lot No (1) at R. P. 19-2-83 Margaret Caldwell Dower

Dec 6<sup>th</sup> A D 1853

Run the following  
lots of land as dower for the  
benefit of Margaret Caldwell  
widow of Samuel Caldwell  
decd Situated in Monroe  
Twp and in the N W q<sup>r</sup> of  
Section No (17) Seventeen Township  
No (9) nine north of Range No 5  
(2) two west of the Second  
principal meridian and bounded  
as follows to wit lot No (1) beginning  
at a stone standing at the center of  
said Section No (17) Seventeen witness  
trees Beech 24 inches in diameter S  $39^{\circ}$  W  $10\frac{1}{4}$  links distant  
Black walnut 18 inches in diameter N  $72^{\circ}$  W  $40\frac{1}{4}$  links distant



running thence  $S 85^{\circ} W 53\frac{32}{100}$  Poles To a Stake witness white Hickory 24 inches in diameter  $N 59^{\circ} E 67$  links distant Then  $N 6^{\circ} W 57$  Poles To a Stake Thence  $N 85^{\circ} E 53\frac{32}{100}$  Poles To a Stake Thence South  $6^{\circ} E 57$  Poles To the beginning containing (19) nineteen acres (2) two quarters and (33) thirty three poles

The above lot No (1) one was taken out of the lands of belonging to Jonathan Allen one of the heirs at law of John Allen dec'd late of Monroe county Ind

Lot No (2) two taken out of the land belonging to Rebecca Jane Allen heir at law of John Allen dec'd late of Monroe county Ind also situated in Monroe county Ind and in the north west quarter of Section No (17) seventeen Township No (19) nine north of Range No. (2) two west of the (2<sup>nd</sup>) second principal Meridian and bounded as follows (to wit) beginning at a beech tree (3) five inches in diameter and corner it being the northern  $\frac{1}{2}$  mile post of said Section No (17) seventeen as made and marked by the United States Surveyors running thence  $S 6^{\circ} E 105\frac{32}{100}$  Poles To a Stake Thence  $S 85^{\circ} W 53\frac{32}{100}$  Poles To a Stake Thence  $N 6^{\circ} W 105\frac{32}{100}$  Poles To a Stake witness trees Sugar 24 inches in diameter  $S 74^{\circ} E 23$  links distant Thence  $N 85^{\circ} E 53\frac{32}{100}$  Poles To the beginning containing (36) thirty six acres (1) one quarter and (7) seven perches

Aggregat of lots No 1 & 2 fifty six acres

Johnston McCollough & David W Shields chain bearers & Nathaniel C Browning marker all Sworn

James W Spencer  
Monroe County Surveyor

December the 15<sup>th</sup> A D 1853


Ran the following line for Jacob Summit in Section No 4 Township No 9 north of Range No 2 west of the second principal meridian Beginning at a stone standing at the NW corner of said Section Thence  $N 85^{\circ} E 132\frac{1}{2}$  Poles 13 lks to the north east corner of said Section No 4

Chain bearers Wm Brady and William Turpin Sworn this the 15<sup>th</sup> day of December A D 1853

James W Spencer  
Monroe County Surveyor



Survey of Section 17. T. 9 R. 2 W.  
H 34.24.8 K.

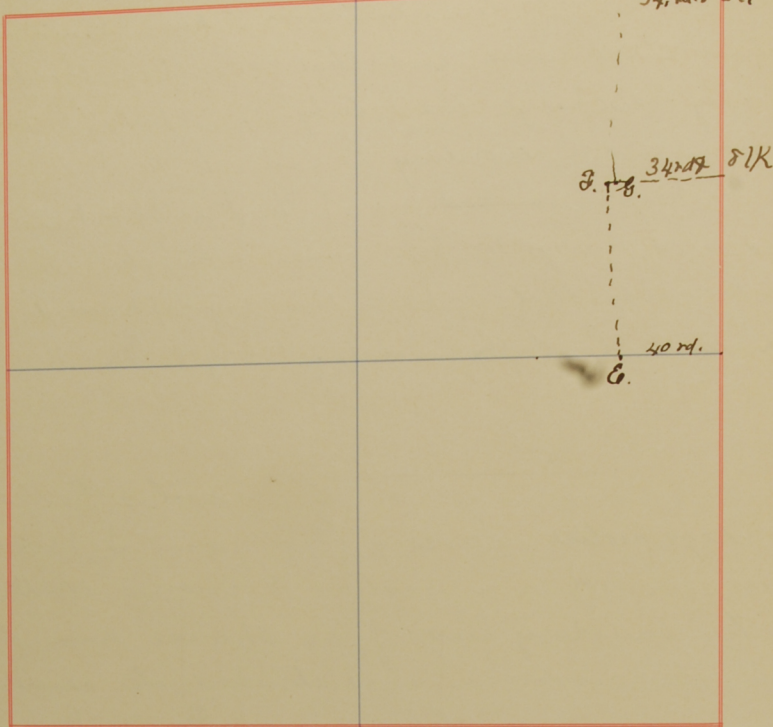

# FIELD NOTES.

	Witness Trees	Inches in Diameter	Bearings	Distances in Links	Witness Trees	Inches in Diameter	Bearings	Distances in Links
A	Catolpha	5.	N. 20 1/2 E.	87				
	Catolpha	8.	S. 86.2 W.	27 3/4				
B	Tr. Stone							
	B. Walnut	5-	N. 60 1/2 E.	17				
C	B. "	3.	N. 85. W.	77 1/2				
	G. limestone							
D	W. Oak.	5-	S. 9° W.	11 1/4				
	W. Oak.	8.	S. 6° W.	19 2/3				
E	H. limestone							
	Sugar.	18.	N. 73 3/4 E.	22 1/2 PK.				
F	"	14.	N. 38 E.	27. PK.				
G								
H								

Quarter Survey  
A line starts from the  
by the bridge leading  
to the corner of  
Survey of the  
the N.E. 1/4 of and  
from the North 3/4  
to the 1/4 of the  
and the 1/4 of the



May 29<sup>th</sup> 09

Quarter Survey in section 17. Town 4 N.R. 2W.

A ten days notice having been given to Silas Wharton & Malissa Wharton by Mrs. George Carter I, after swearing in Ira McElroy & James Coffey as chainmen & Samuel Bose as flagman I made the following survey I found the  $\frac{1}{2}$  way point on the south side of the S.E.  $\frac{1}{4}$  of the N.E.  $\frac{1}{4}$  of and established a cor. thence ran north and found the  $\frac{1}{2}$  way point on the north side of said  $\frac{1}{4}$ ,  $\frac{1}{4}$  and established a cor. and established S. 5. rd. & 18  $\frac{1}{2}$  lk. East of T according to deeds thence ran north to sect line and established cor. H. 34 rd. & 8 lk West of the N.E. cor. of section 17.

Elmer Buskirk

Mourne Co. Surveyor.